TYPE 1

TYPE 2

TYPE 3

TYPE 4

TYPE 5

TYPE 6

TYPE 7

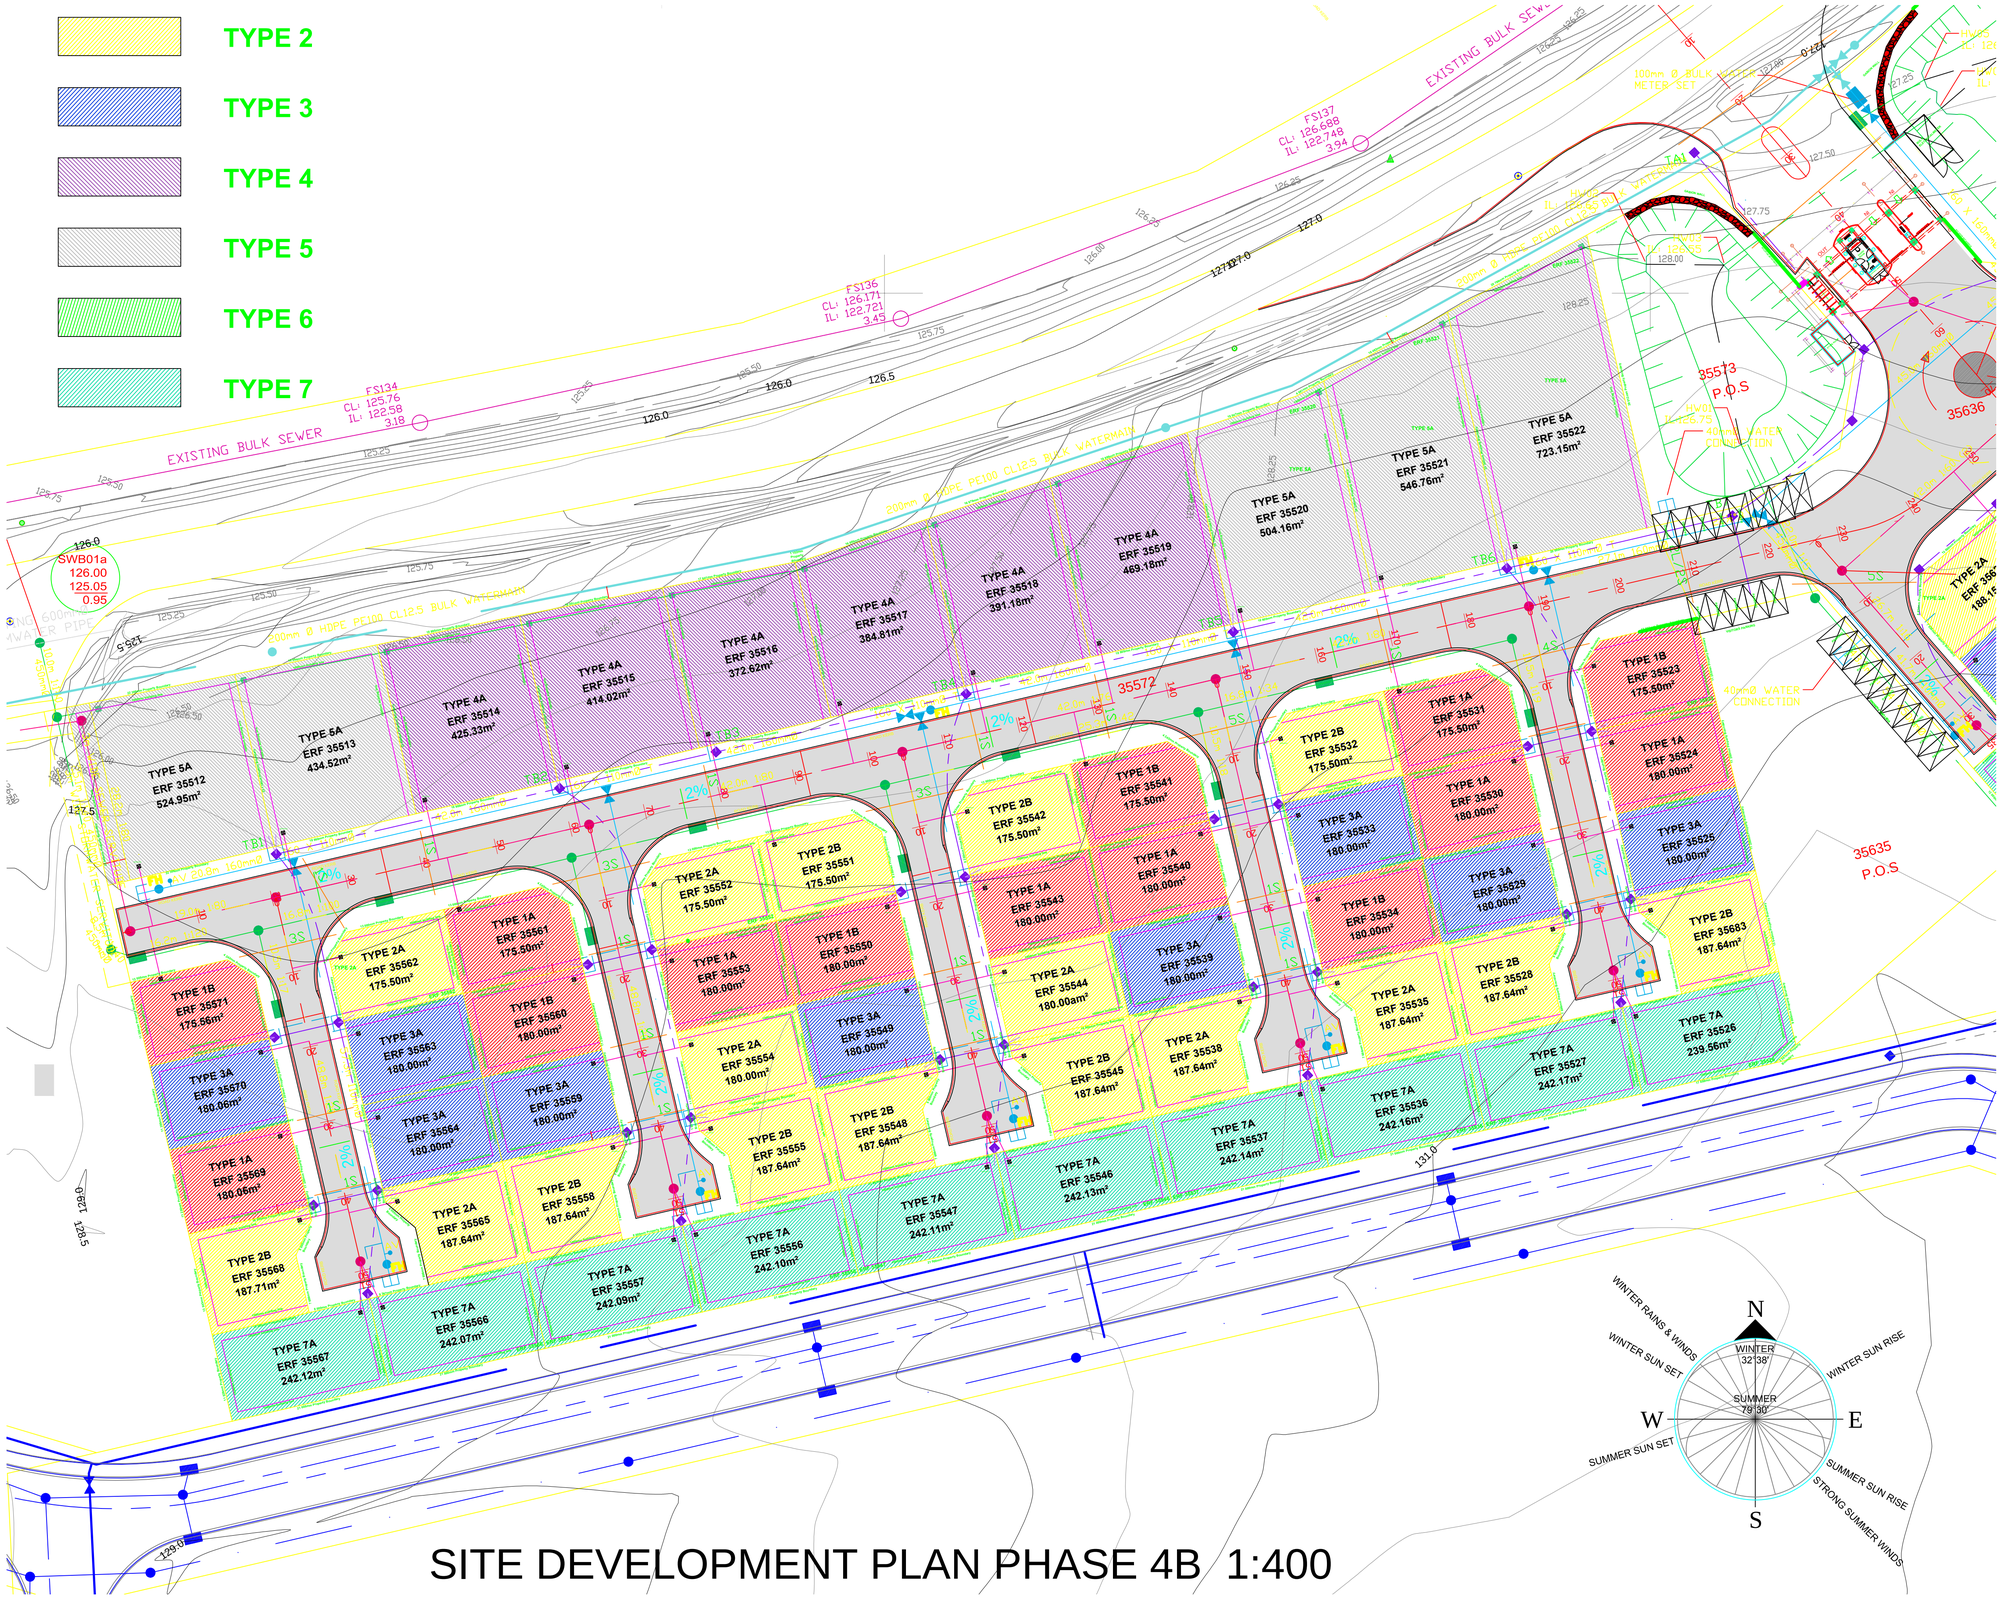

SITE DEVELOPMENT PLAN PHASE 4B 1:400

NO	REVISIONS	DATE
	ISSUED TO CLIENT	
1	MARKETING	10-05-2016

PROJECT DETAILS

PROPOSED
NEW SITE DEVELOPMENT
PLAN - - PHASE 4B

PROPERTY DETAILS

BERGENZIGHT COUNTRY
ESTATE

VAN HEERDEN & VAN DER MERWE

Pieter van Heerden : 072 596 5070
pieter@vhvm.co.za
Callie van der Merwe : 076 792 0576
callie@vhvm.co.za

OWNER'S SIGNATURE

ARCHITECT'S SIGNATURE

DRAWING STATUS CODES:

A: Design • B: Marketing • C: Municipal • D: Tender • E: Construction • F: As Built

ALL STATUTORY REQUIREMENTS (NATIONAL BUILDING REGULATIONS AND MUNICIPAL BY -LAWS) MUST BE ADHERED TO • CONTRACTORS ARE TO CHECK AND VERIFY ALL DIMENSIONS AND LEVELS ON THE BUILDING SITE BEFORE WORK COMMENCES • FIGURED DIMENSIONS AND LARGE SCALE DETAIL TAKES PREFERENCE OVER SCALED DIMENSIONS • REFER ANY AND ALL CONFLICTING INFORMATION TO THE ARCHITECT AND OTHER RESPONSIBLE CONSULTANTS THE DESIGN AND DETAIL ON THIS DRAWING IS THE PROPERTY OF VAN HEERDEN ARCHITECTURE AND RED PEARL DESIGN , AND COPYRIGHT IS RESERVED.

SITE PLAN	◉	DETAILS	○
FLOOR PLANS	◉	ROOF PLAN	○
SECTIONS	○	STORM WATER	○
ELEVATIONS	○	SPECS	○
SEWERAGE	◉	SCHEDULES	○

DESIGNED	CA vd Merwe
DRAWN	CA vd Merwe
CHECKED	CA vd Merwe
SCALE	As Indicated
DATE	10-05-2016

SCALE/SHEET SIZE: 1:100/A1

DRAWING No.: 2015-0083-02-SDP

REVISION: 1

MARKETING